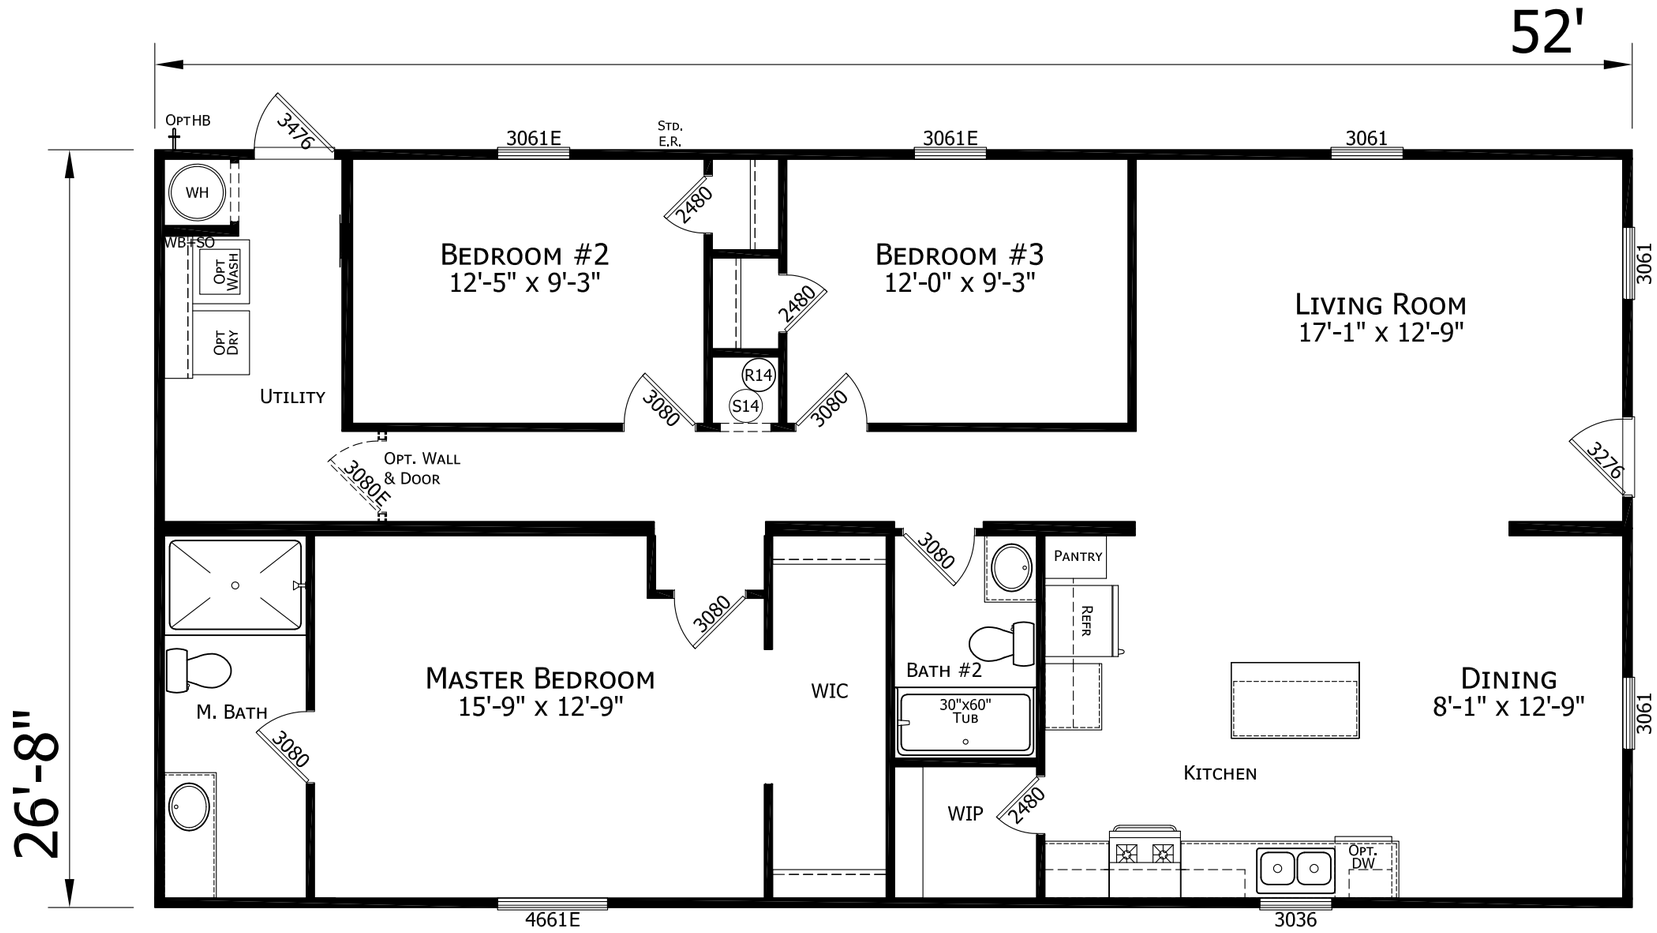

2852H32P02

3 BEDROOM 2 BATH
52'-0" x 26'-8"
1387 SQ. FT. TOTAL
06-16-20

CHAMPION
HOME BUILDERS
755 W. BIG BEAVER ROAD, SUITE 1000 TROY, MI 48084
PHONE: 248-614-8200

MODIFICATIONS

PROJECT:	2852H32P02 52'-0" x 26'-8" 3 BD 2 BT
DRAWN BY: STAFF	
DATE: 06-16-20	
SCALE: 3/16" = 1'-0"	
TITLE:	LITERATURE PLAN
FILENAME: 261-2852H32P02 6-16-2020	
SHEET:	L-101

PROPRIETARY AND CONFIDENTIAL
THESE DRAWINGS AND SPECIFICATIONS ARE ORIGINAL, PROPRIETARY AND CONFIDENTIAL MATERIALS OF CHAMPION.
COPYRIGHT © 1976-2020 BY CHAMPION