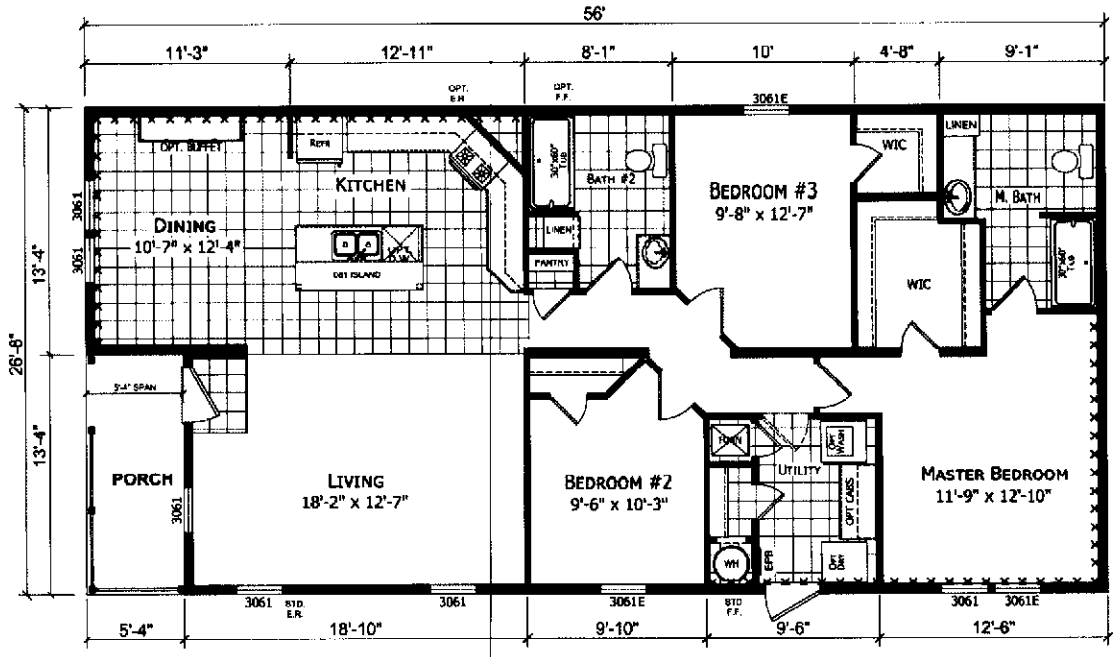

CHAMPION

308 SHERIDAN DRIVE TOPEKA, IN 46571

APPROVER'S SEAL

MODIFICATIONS			
1	ADDED OPTION SERENITY BATH	—	02-02-18
2	REVISED WINDOWS IN MBR	JR	05-18-18
3	2019 UPDATES	JR	12-03-18
4	MOVED FURNACE DOOR	TWC	08-21-19

PROPRIETARY AND CONFIDENTIAL
THESE DRAWINGS AND SPECIFICATIONS ARE ORIGINAL, PROPRIETARY AND CONFIDENTIAL MATERIALS OF CHAMPION.
COPYRIGHT © 1976-2008 BY CHAMPION

MODEL: 2860 239
3BD 2BATH

TITLE: LITERATURE PLAN

DRAWN BY: T. COWLEY

DATE: 01-22-18

SCALE: 1/8" = 1'-0"

SHEET: L-101

REV. D