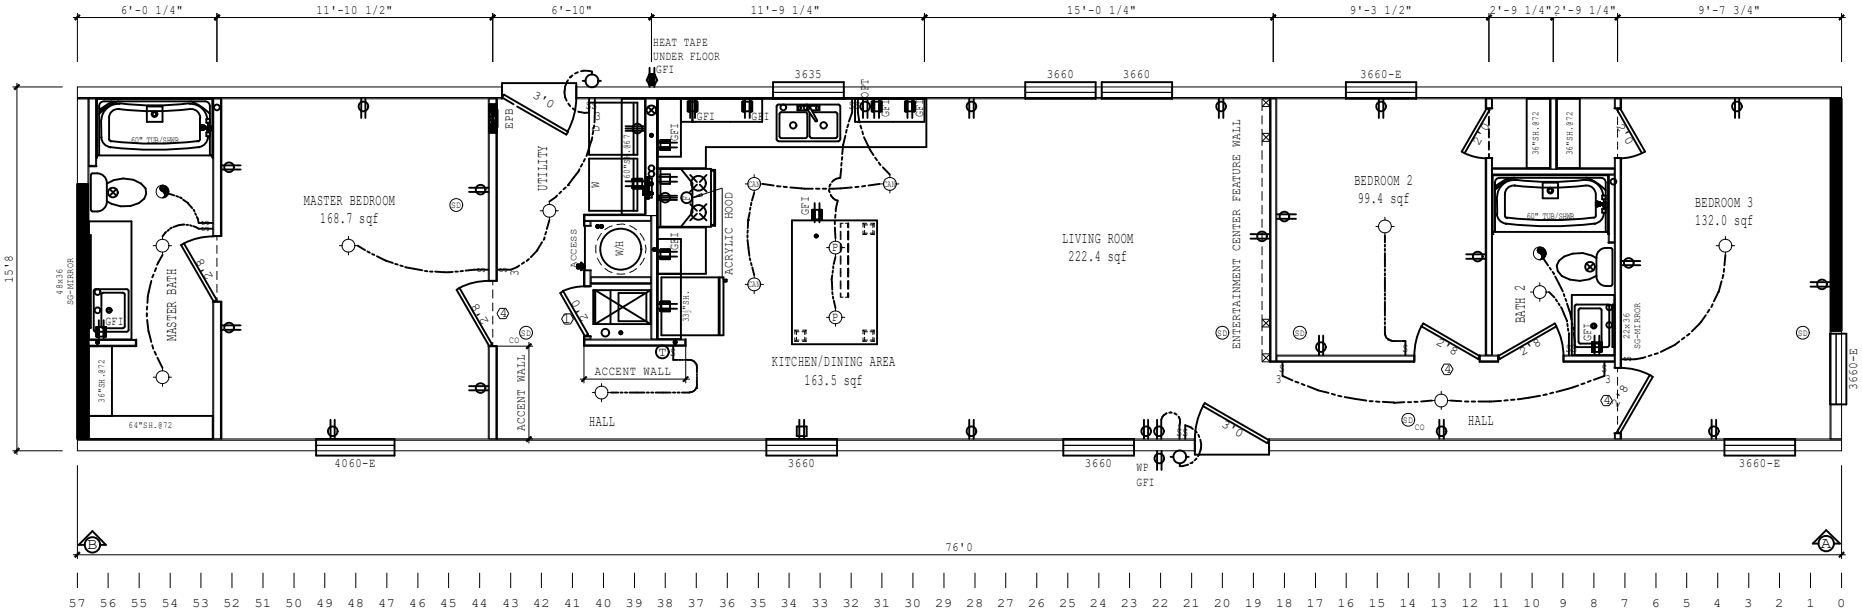

WIND-1		DIAPHRAGM = 172 PLF	
SHEARWALL	DESIGN PLF	SHEAR AREA	JOISTS
A	420 PLF	120"	2
B	210 PLF	132"	2
C			
D			
E			
F			
G			

		DIAPHRAGM = PLF	
SHEARWALL	DESIGN PLF	SHEAR AREA	JOISTS
A			
B			
C			
D			
E			
F			
G			

		DIAPHRAGM = PLF	
SHEARWALL	DESIGN PLF	SHEAR AREA	JOISTS
A			
B			
C			
D			
E			
F			
G			

		DIAPHRAGM = PLF	
SHEARWALL	DESIGN PLF	SHEAR AREA	JOISTS
A			
B			
C			
D			
E			
F			
G			

		DIAPHRAGM = PLF	
SHEARWALL	DESIGN PLF	SHEAR AREA	JOISTS
A			
B			
C			
D			
E			
F			
G			

		DIAPHRAGM = PLF	
SHEARWALL	DESIGN PLF	SHEAR AREA	JOISTS
A			
B			
C			
D			
E			
F			
G			

		DIAPHRAGM = PLF	
SHEARWALL	DESIGN PLF	SHEAR AREA	JOISTS
A			
B			
C			
D			
E			
F			
G			

DESIGN LOADS	
WIND-ROOF PSF	
1-30	

RETURN AIR REQUIREMENTS

1. 20"x16" GRILL REQUIRED
2. 4"x10" GRILL W/ 2 1/2" DOOR UNDERCUT
3. DOOR(S) MUST BE UNDERCUT 2 1/2" MIN.
4. 4"x24" OR 6"x14" GRILL REQUIRED

◇ INDICATES REQUIRED NUMBER OF STUDS IN COLUMN

◇* THE * SPECIFIES THAT THERE CAN BE NO HOLES IN STUDS IN COLUMNS

BRAND	SERIES
CLAYTON	MH16

CLAYTON HOME BUILDING GROUP

REVISIONS	BY	DATE
NEW SPECS DONE FOR CARRIER FURNACE	MAW	12/06/19

GENERAL NOTES

CEILING HEIGHT = 96.00

REFER TO DAPIA PAGE MMP-2.0 FOR AREA LIGHT & VENT

REFER TO DAPIA PAGE EL-1.2 FOR ELEC. SYMBOL & BRANCH CIRCUIT NUMBER

FLOOR FRAMING SPACING = 16

TOTAL WINDOW SQFT = 130.67

DRAWING TITLE

MASTER PLAN

MODEL NAME	SQ. FT.
LIFESTYLE	1190

PLANT	DESCRIPTION	MODEL NO.
954	16X76 3BR-2BA	R8016-207

DRAWN BY	ORIG. DATE	DATE PRINTED	SHEET NO.
MAW	12/05/2019	02/13/2020	1-1